RMS
N1 - Exhibition Building

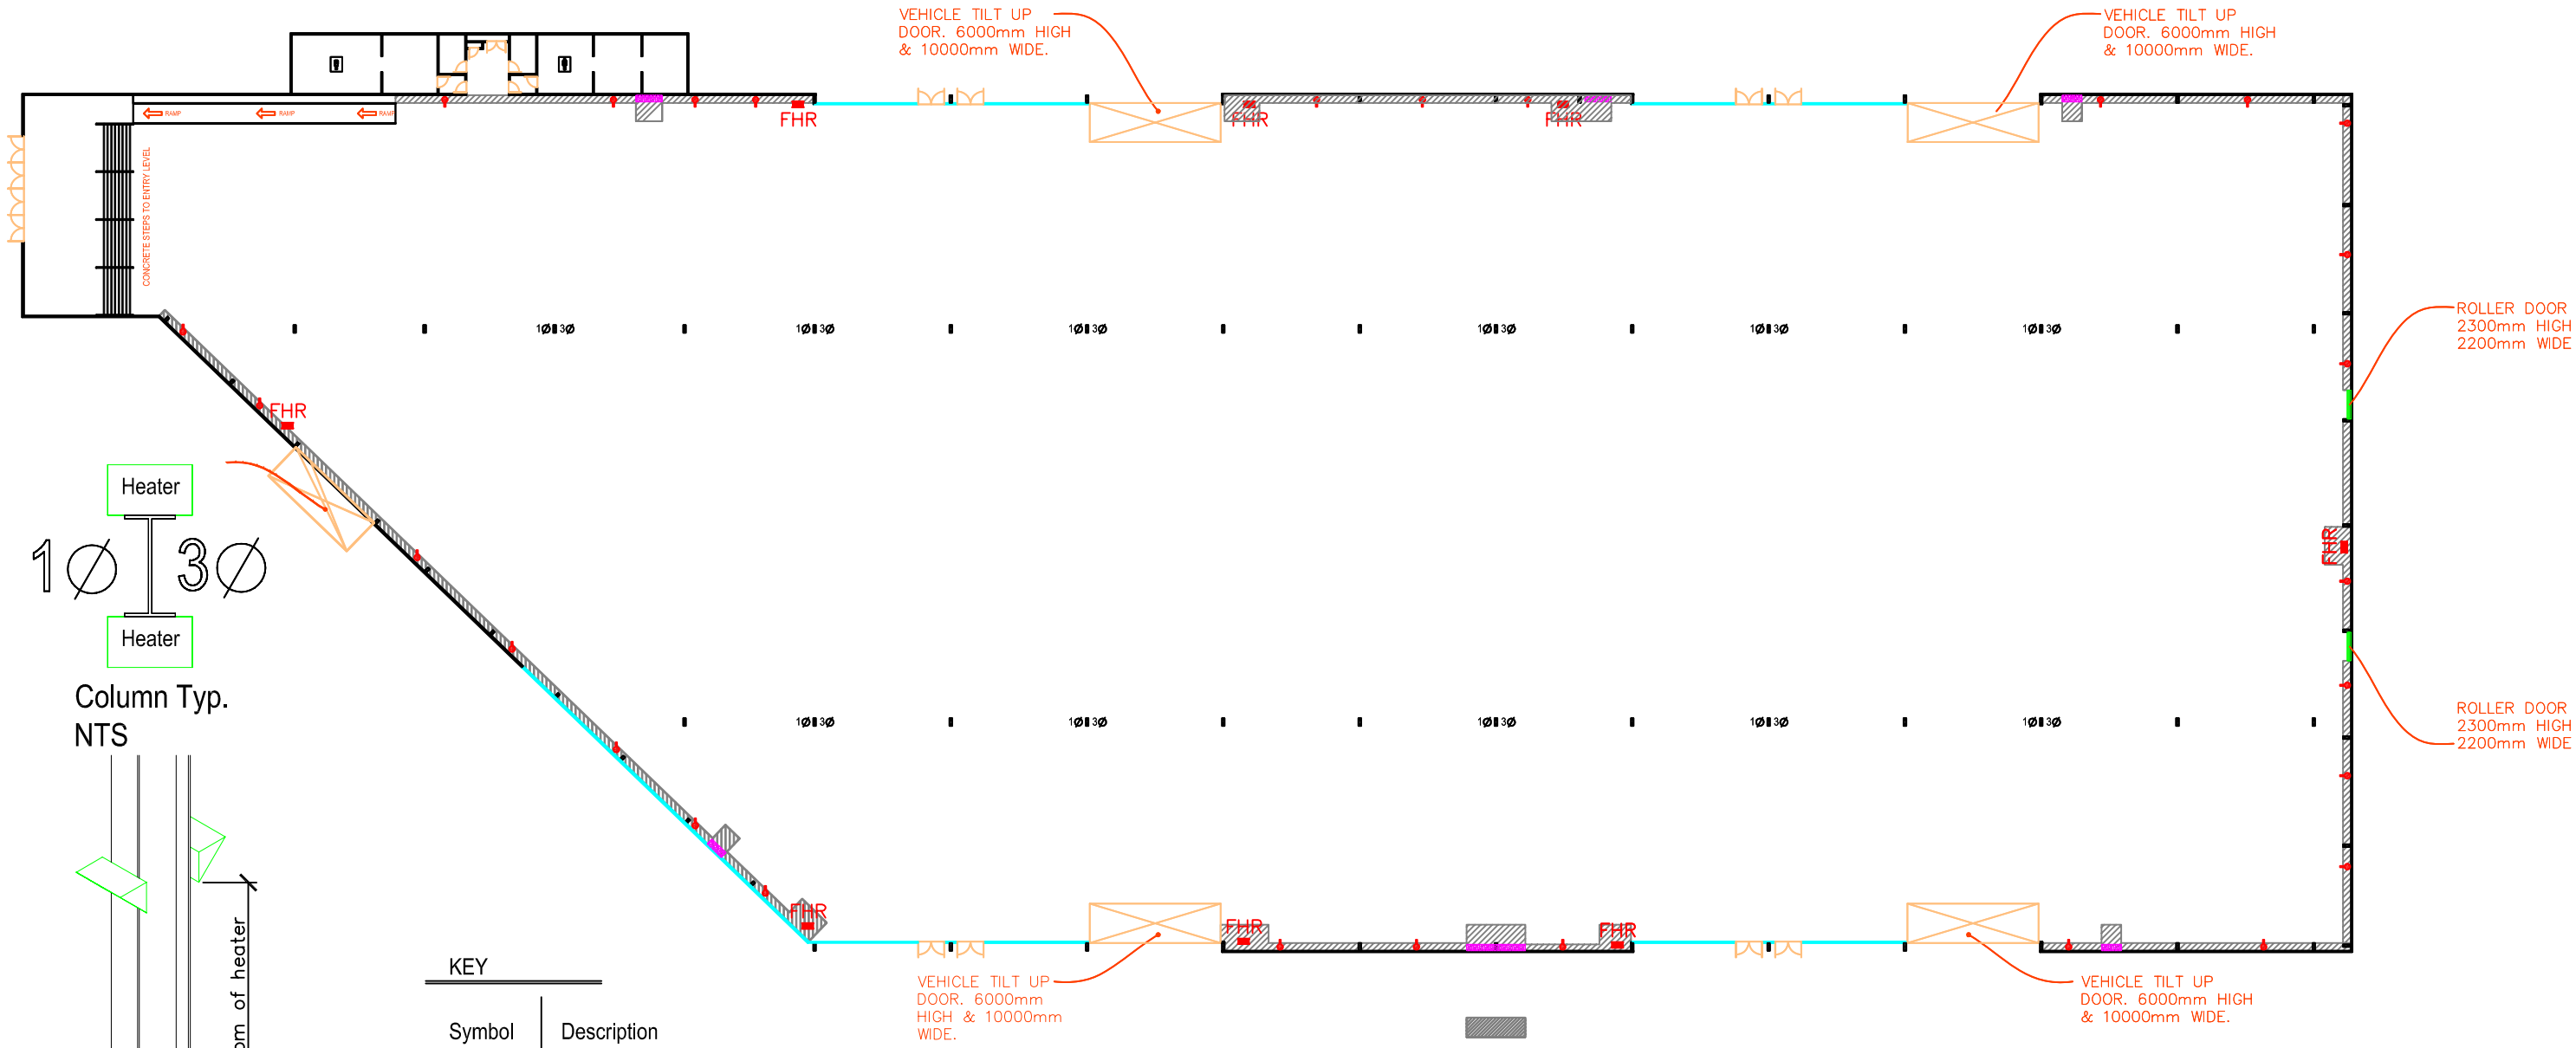

Column Typ.
NTS

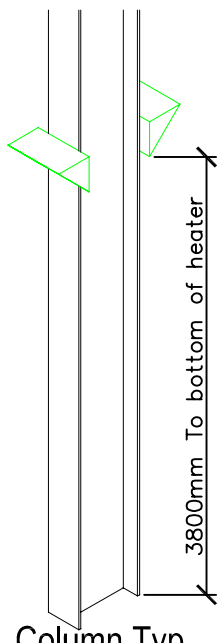

Column Typ.
NTS

KEY

Symbol	Description
1Ø	Phase 1 Power
3Ø	Phase 3 Power
FHR	Fire Hose Reel
FIRE EXIT	Fire Exit
	Roller Door
	Switch Board
	No Build Zone
	Tilt Up Door

MORETONHIRE
experience is everything

© This plan is subject to copyright.

Scale: 1/500 (A3)

C:_MHMEL-CAD\PLANS\Venues\MELBOURNE\RMS\RMS BUILDINGS\N1 - EXHIBITION_16.10.06.dwg

Drawn By: Roy Woodward